THIS DRAWING IS UNPUBLISHED. RELEASED FOR PUBLICATION –,– .
© COPYRIGHT – By – ALL RIGHTS RESERVED.

LOC	DIST
—	—

REVISIONS

P	LTR	DESCRIPTION	DATE	DWN	APVD
	Z1	LOGO DETAILS UPDATION	01OCT2012	SP	RP

GEGENSTECKER/KONTAKT: [X] 826 632 [X] 167 301–4
MATED WITH:

NUMMER 925367
VERWENDET FüR E 92–9802
WAR NR. –

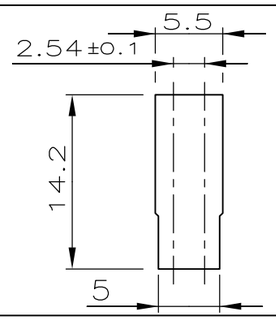

ZWEIREIHIG

POLZ. PRO REIHE	L±0.8	BESTELL–NR.	
–	–		–
2	5.08	925 367	–2
3	7.62		–3
4	10.16		–4
5	12.70		–5
6	15.24		–6
7	17.78		–7
8	20.32		–8
9	22.86	~~–~~	~~–9~~ OBSOLETE
10	25.40	1–	–0
11	27.94	~~–1–~~	~~–1~~ OBSOLETE
12	30.48	1–	–2
13	33.02	~~–1–~~	~~–3~~ OBSOLETE
14	35.56	~~–1–~~	~~–4~~ OBSOLETE
15	38.10	~~–1–~~	~~–5~~ OBSOLETE
16	40.64	~~–1–~~	~~–6~~ OBSOLETE
17	43.18	1–	–7
18	45.72	1–	–8
19	48.26	~~–1–~~	~~–9~~ OBSOLETE
20	50.80	2–	–0
21	53.34	~~–2–~~	~~–1~~ OBSOLETE △1
22	55.88	2–	–2
23	58.42	~~–2–~~	~~–3~~ OBSOLETE △1
24	60.96	~~–2–~~	~~–4~~
25	63.50	~~–2–~~	~~–5~~
26	66.04	~~–2–~~	~~–6~~ OBSOLETE
27	68.58	~~–2–~~	~~–7~~ OBSOLETE △1
28	71.12	~~–2–~~	~~–8~~
29	73.66	~~–2–~~	~~–9~~
30	76.20	3–	–0
31	78.74	~~–3–~~	~~–1~~ OBSOLETE △1
32	81.28	~~–3–~~	~~–2~~
33	83.82	~~–3–~~	~~–3~~
34	86.36	~~–3–~~	~~–4~~
35	88.90	~~–3–~~	~~–5~~
36	91.44	~~–3–~~	~~–6~~ OBSOLETE
37	93.98	~~–3–~~	~~–7~~ OBSOLETE △1
38	96.52	~~–3–~~	~~–8~~
39	99.06	~~–3–~~	~~–9~~
40	101.60	~~–4–~~	~~–0~~
41	104.14	~~–4–~~	~~–1~~
42	106.68	~~–4–~~	~~–2~~
43	109.22	~~–4–~~	~~–3~~
44	111.76	~~–4–~~	~~–4~~
45	114.30	~~–4–~~	~~–5~~
46	116.84	~~–4–~~	~~–6~~
47	119.38	~~–4–~~	~~–7~~
48	121.92	~~–4–~~	~~–8~~
49	124.46	~~–4–~~	~~–9~~
50	127.00	5– 925 367	–0

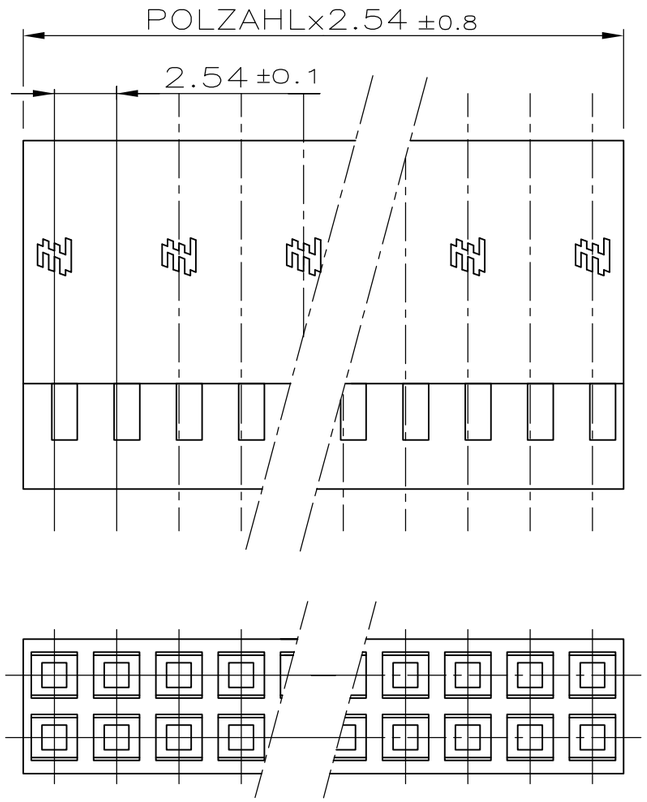

△1 OBSOLETE PARTS: OBSOLETE CIS STREAMLINING PER D.RENAUD/D.SINISI

ZEICHNUNG GüLTIG AB KW 32/95

THIS DRAWING IS A CONTROLLED DOCUMENT.

DIMENSIONS: mm

TOLERANCES UNLESS OTHERWISE SPECIFIED: ±0.2mm
0 PLC ± –
1 PLC ± –
2 PLC ± –
3 PLC ± –
4 PLC ± –
ANGLES ± –

polyamid	GRÜN RAL 6011
WERKSTOFF	OBERFLÄCHE
	FARBE

MATERIAL –
FINISH –

DWN DAHLHEIMER 05.12.75
CHK KREPP –
APVD —
PRODUCT SPEC —
APPLICATION SPEC —
WEIGHT —

TE Connectivity

NAME AMPMODU IV GEHAEUSE ZWEIREIHIG

SIZE	CAGE CODE	DRAWING NO	RESTRICTED TO
A3	00779	C–925367	—

CUSTOMER DRAWING

SCALE	SHEET	REV
2:1	1 OF 1	Z1